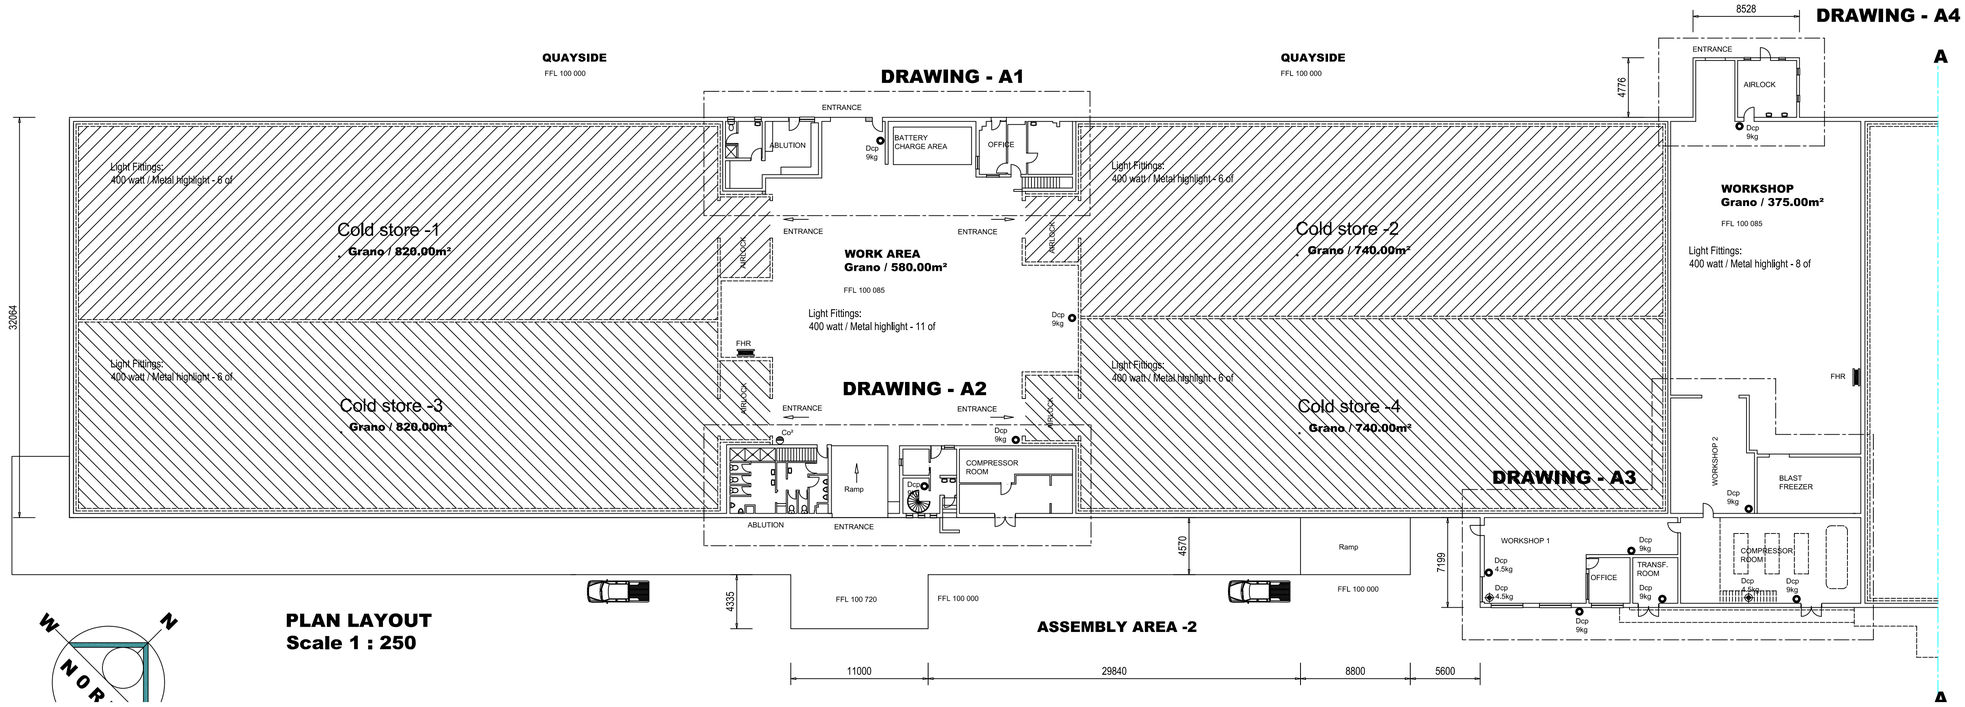

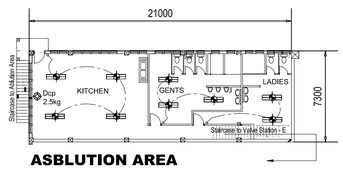

ASBLUTION AREA

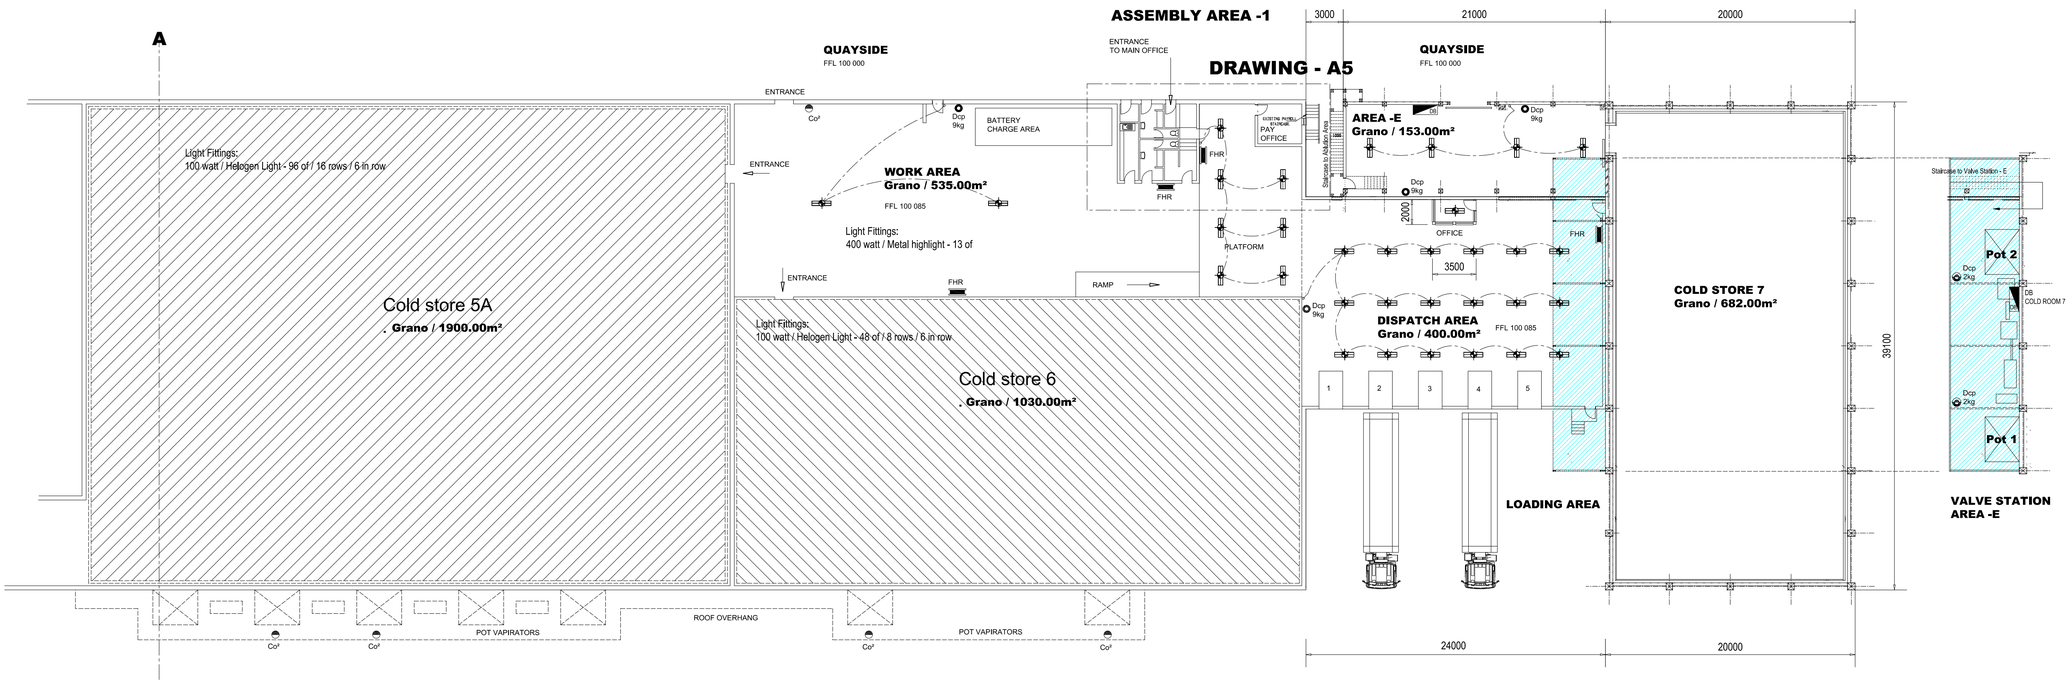

ELECTRICAL LEGEND

	SWITCH: BOTTOM OF COVER PLATE 1100mm FROM FFL
	CEILING MOUNTED LIGHT
	WALL-MOUNTED LIGHT 2300mm FROM FFL
	FLUORESCENT CEILING-MOUNTED LIGHT FITTING
	400 Watt / METAL HIGHLIGHT
	1000 Watt / HELOGEN LIGHT
	WATERPROOF WALL-MOUNTED LIGHT
	DOUBLE WALL PLUG 350mm FROM FFL

MUNICIPAL PLANS

P:\Drawings 2016\Cold Storage\wml\wml.dwg

1) NO PART OF THIS DRAWING MAY BE SCALED. 2) CONTRACTORS ARE TO CHECK ALL SITE DIMENSIONS AND LEVELS BEFORE COMMENCING WITH WORK. 3) EACH CONTRACTOR SHALL BE RESPONSIBLE FOR ENSURING THE STRUCTURAL STABILITY OF ALL COPONENTS OF HIS WORK AND ASCERTAIN THAT THE MAIN STRUCTURE IS CAPABLE OF SUPPORTING ALL LOADS APPLIED THERETO 4) DESIGNER IS TO BE NOTIFIED IMMEDIATLY WHEN ANY DIFFERENCES OCCUR OR TO BE SUGGESTED. 5) ALL WORK TO BE DONE NEAT AND ACCORDING BUILDING REGULATIONS. 6) COPYRIGHT RESERVED ON ALL DRAWINGS AND DESIGNS

CLIENT: COMMERCIAL COLD STORAGE (NAMIBIA) (PTY) LTD	PROJECT: AS-BUILD DRAWINGS	DRAWING: PLAN LAYOUT	
DESIGNED: Shaun Zeeman	DATE: 13 Apr 2016	CHECKED:	SCALE: 1:250
Project No. CCS / 121 / W			DRAWN: Shaun Zeeman
REVISIONS 1			Engineer:

DRAWING NO.: CCS/11/2016

shaun zeeman

REG. No. 2012 / 2401

ANY DEVIATION FROM THE SIZING OF THE STRUCTURAL COMPONENTS WITHOUT THE WRITTEN CONCENT OF ENGINEER IS FOR THE RISK OF OWNERS / CONTRACTORS