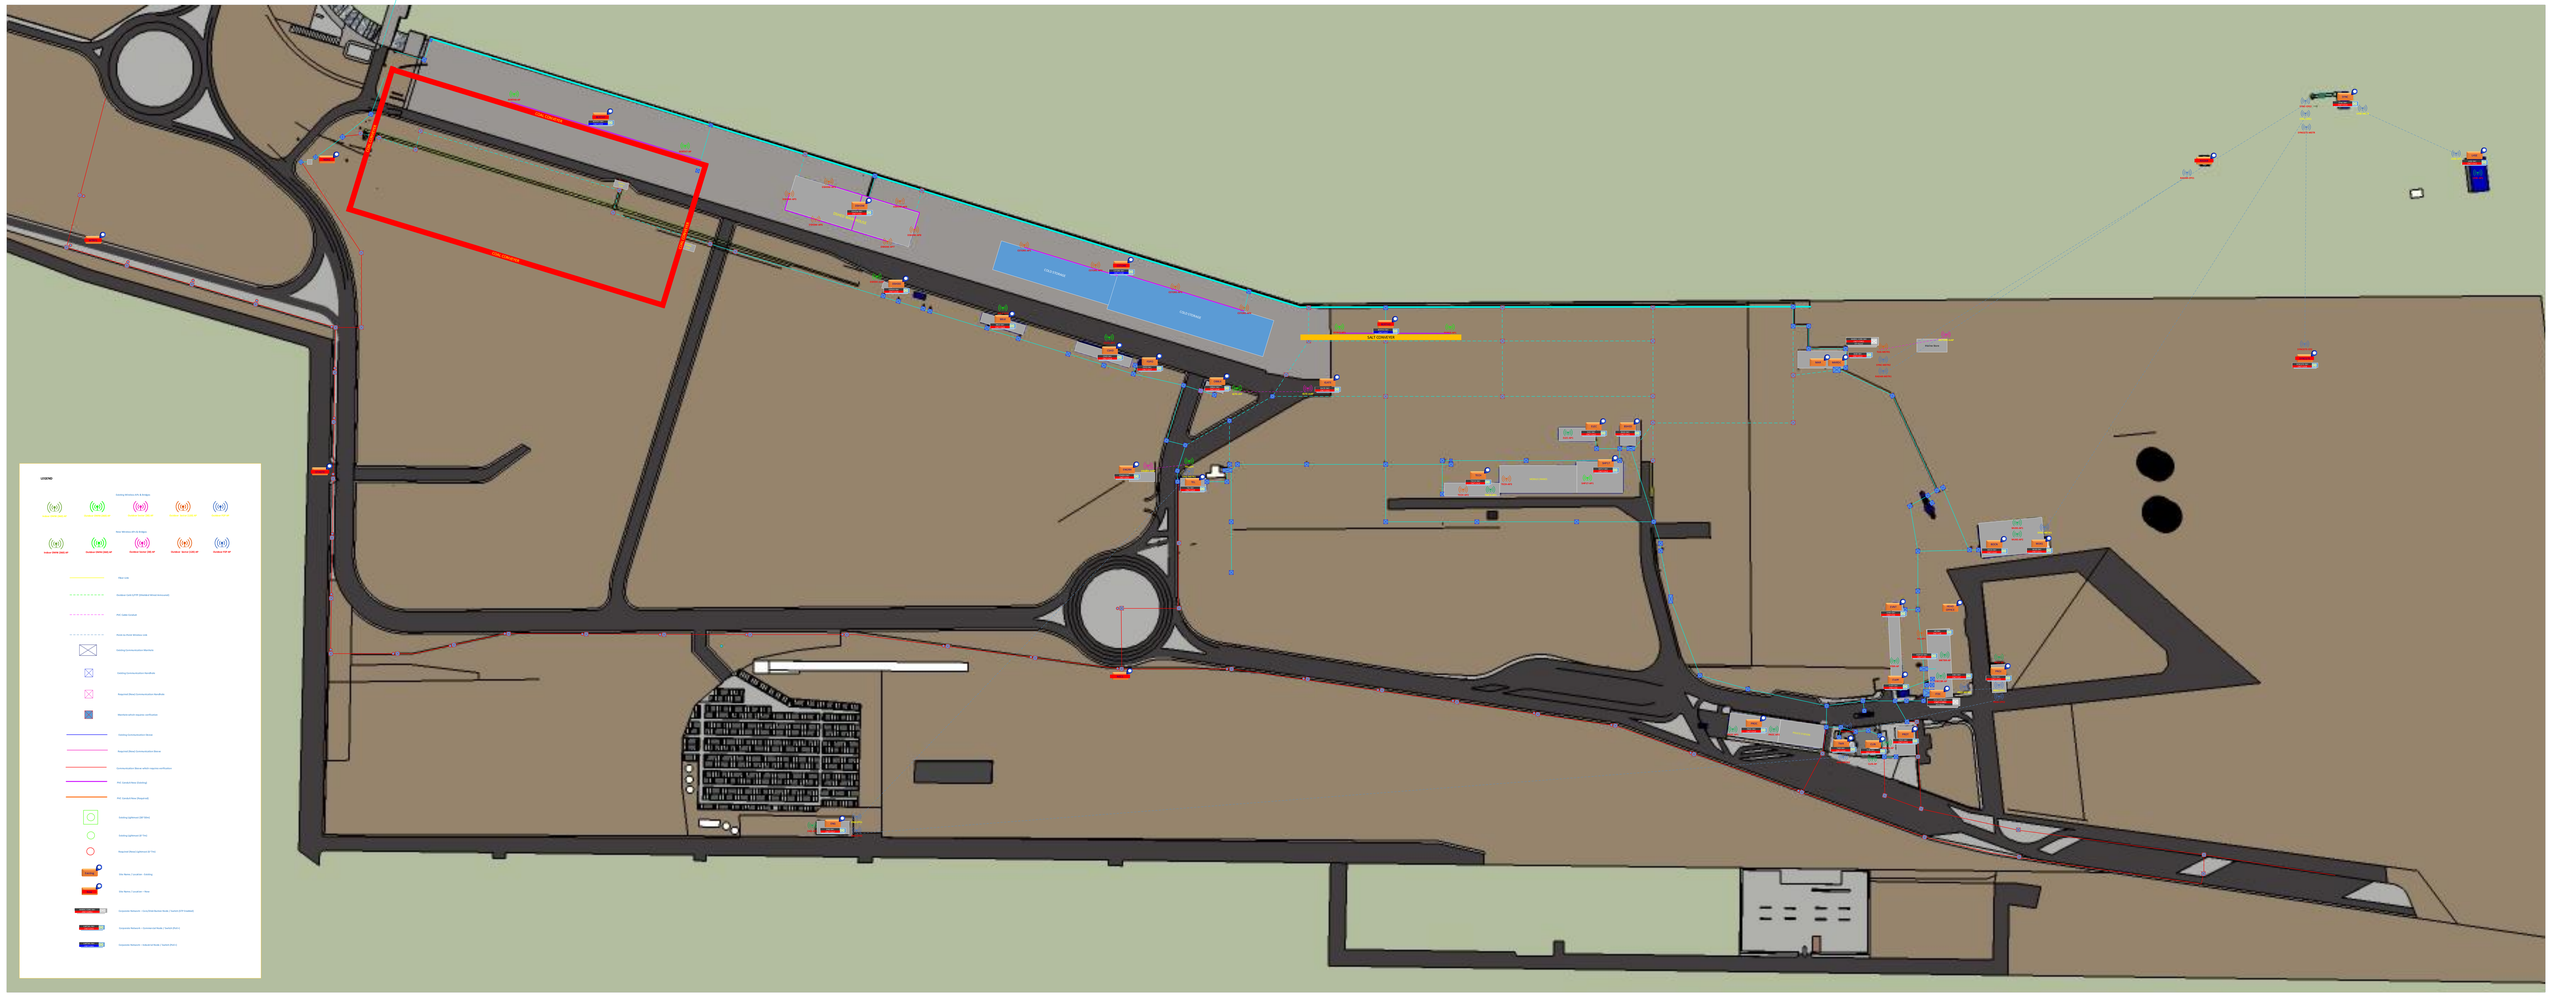

LEGEND
Existing Wireless AP & Bridges
Existing Cisco 1552E
Existing Cisco 1552H
Existing Cisco 1552I
Existing Cisco 1552S
Existing 1552E
New Wireless AP & Bridges
Proposed Cisco 1562E
Proposed Cisco 1562H
Proposed Cisco 1562I
Proposed Cisco 1562S
Proposed 1562E
Fiber Link
Outdoor Cat6 A STP Shielded Ethernet Connection
PVC Cable Conduit
Point to Point Wireless Link
Existing Communication Manhole
Existing Communication Handhole
Proposed Direct Communication Handhole
Manholes which require civil Position
Existing Communication Ducts
Proposed Direct Communication Ducts
Communication Ducts which require civil Position
PVC Conduit Ducts (Existing)
PVC Conduit Ducts (Proposed)
Existing Lighthouse (All Sides)
Existing Lighthouse (4 Tier)
Proposed Mount Lighthouse (4 Tier)
Site Name / Location - Existing
Site Name / Location - New
Corporate Network - Core/Distribution Node / Switch (STP Enabled)
Corporate Network - Connection Node / Switch (Port 1)
Corporate Network - Connection Node / Switch (Port 2)
SALT CHUNNEL
CRICKET GROUND
CRICKET GROUND